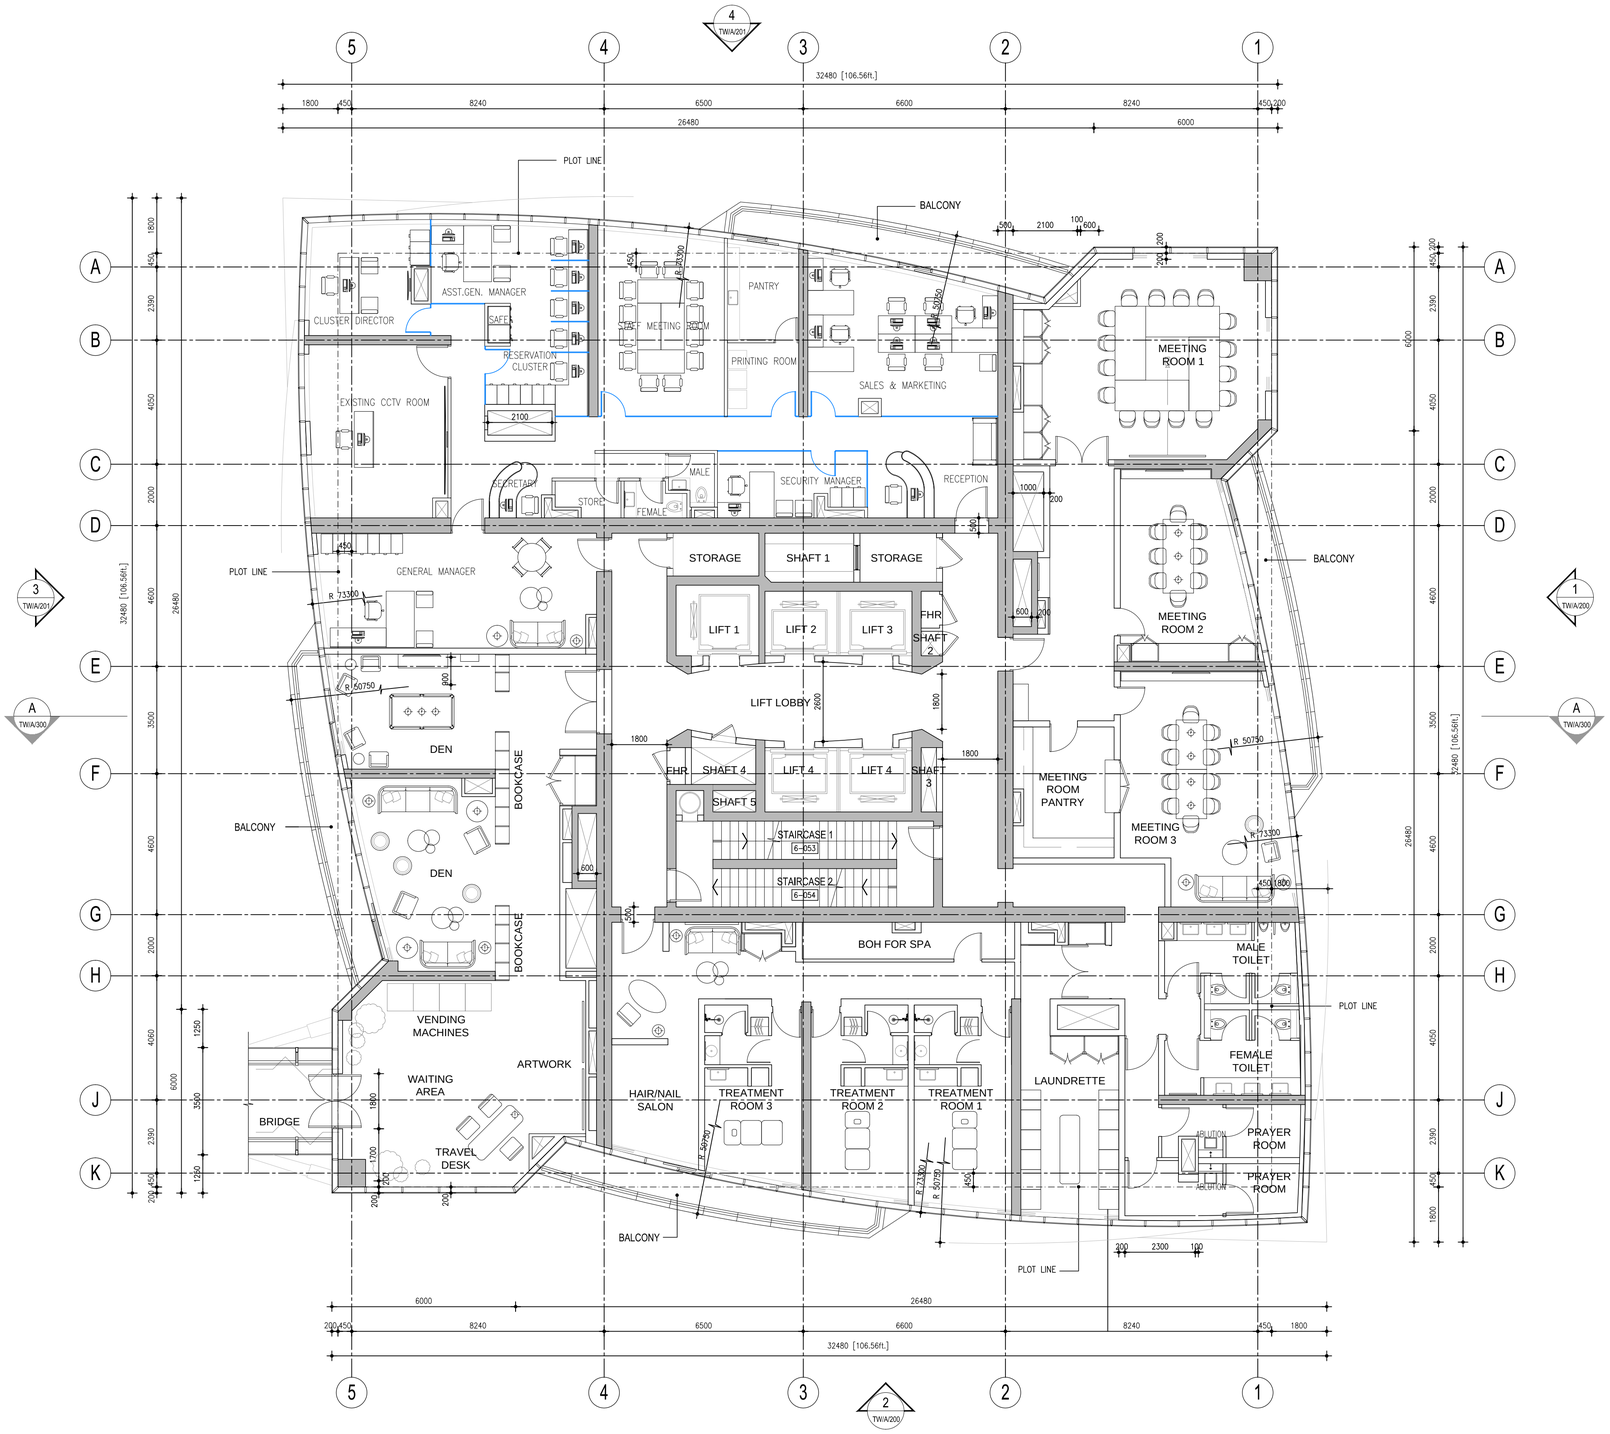

1 A-105 6TH FLOOR PLAN
SC: 1/100

GOOD FOR CONSTRUCTION

REV	BY	APP	DESCRIPTION	DATE
00			ISSUED GOOD FOR CONSTRUCTION	20190729

Revisions

Notes.

THIS DRAWING IS COPYRIGHT. DO NOT SCALE FROM THE DRAWING. THE CONTRACTOR AND HIS SUB-CONTRACTORS ARE TO VERIFY ALL DIMENSIONS ON SITE BEFORE MAKING SHOP DRAWINGS OR COMMENCING MANUFACTURE.
THE CONTRACTOR IS TO BRING TO THE NOTICE OF THE ARCHITECT ANY DISCREPANCIES CONTAINED IN THIS DRAWING PRIOR TO WORK COMMENCEMENT.

SRG HOLDING LIMITED
Tel. +971 4 225 1251
Fax. +971 4 226 3012
P.O. Box 11189 Dubai
E-mail. www.srg.ae

Dubai,
tel. 971 4 3575557
fax 971 4 3575556
P.O. box 30509, Dubai U.A.E
إرغا بروجرس للاستشارات الهندسية - دبي

PROJECT:
STAYBRIDGE SUITES DUBAI FINANCIAL CENTRE

OWNER:
SRG HOLDING LIMITED

PLOT NO.:	BLOCK:
335-139	TRADE CENTER FIRST

Sheet Information

PROJECT NBR.	082-A556
PROJECT PHASE	PERMIT
DISCIPLINE	ARCHITECTURAL
SECTOR	-
BUILDING	-
DESIGNED	-
DRAWN	DEXTER MOREN ASSOCIATES
CHECKED	JOS
APPROVED	JOS
DATE	2018 12 11
SCALE	1:100

Sheet Title

6TH FLOOR PLAN

Sheet nbr.

P - - - A - 105 - - - 00

Phase | Sector | Building | Discipline | Sub-Disc. | Sheet Type | Sequence Number | Dwg.Part | Revision